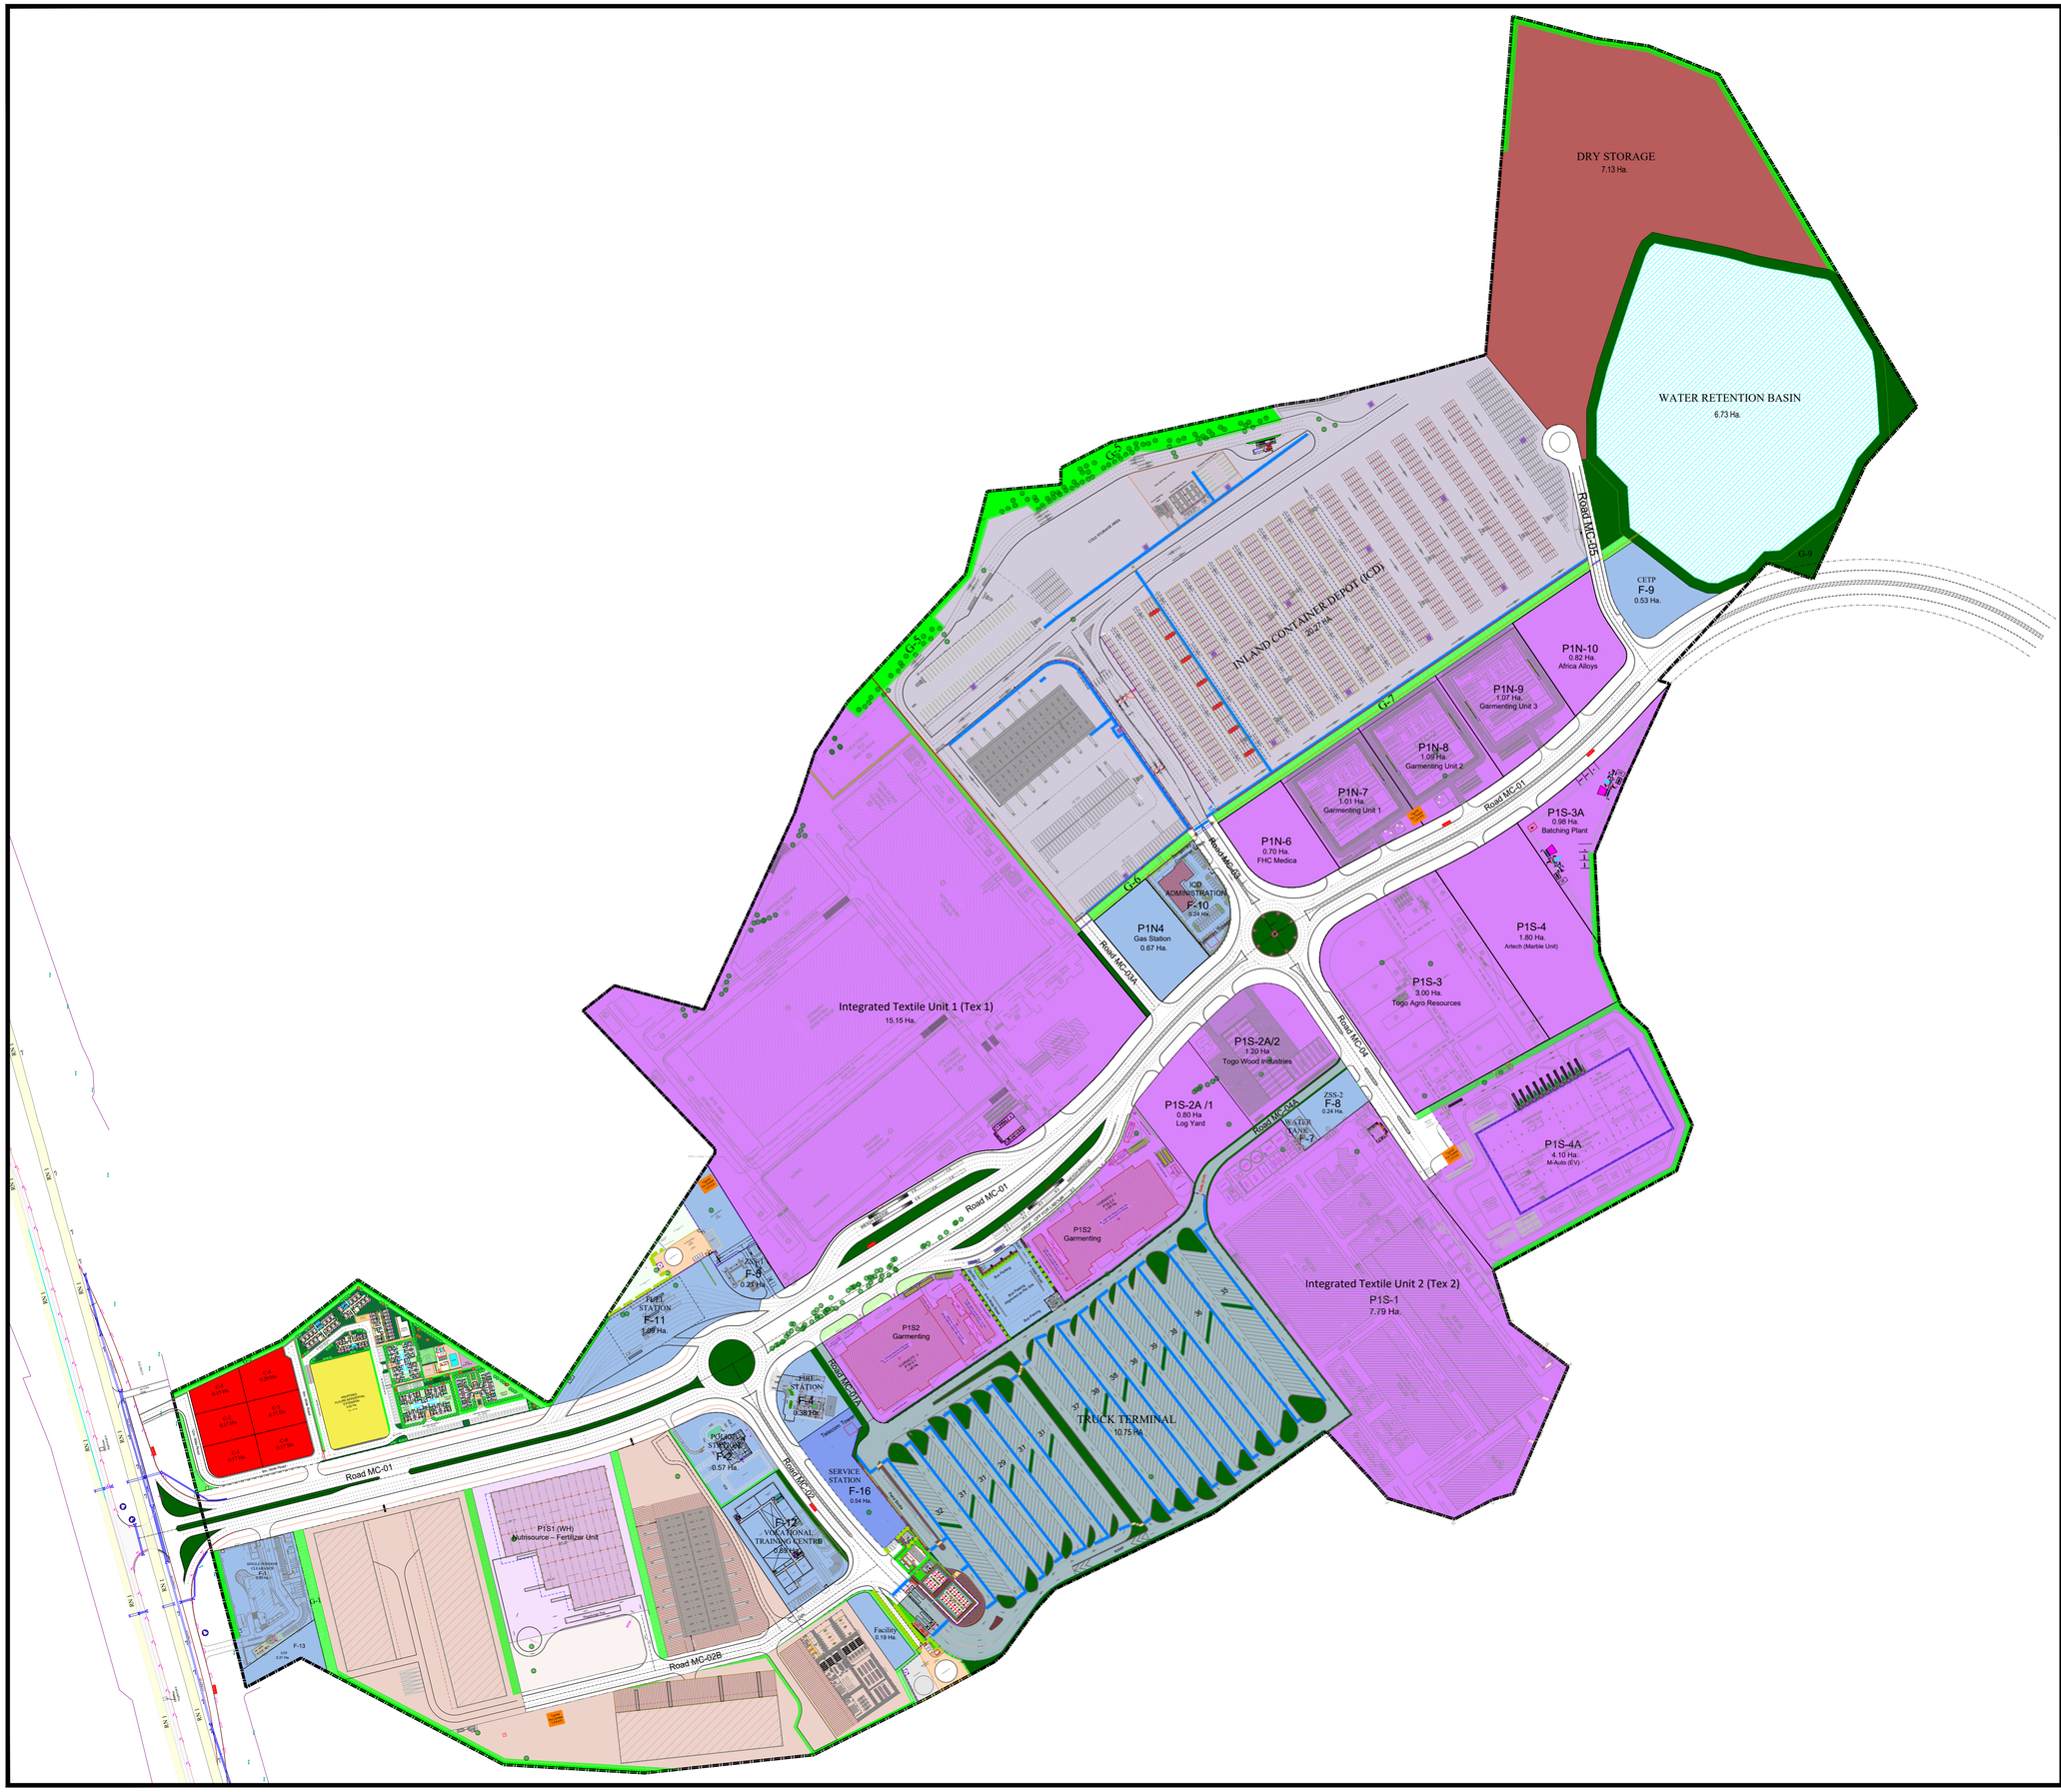

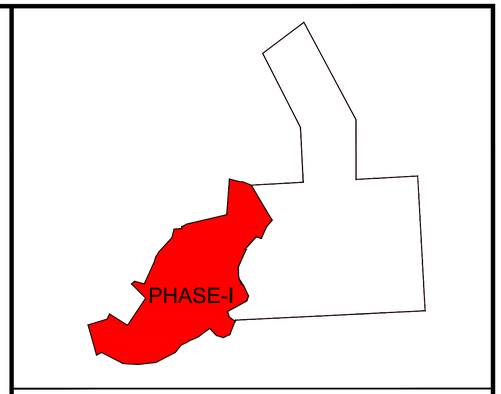

NOTES:-

1 ALL DIMENSION IN METERS

2 DIMENSIONS ARE TO BE READ AND NOT MEASURED

3 DRAWING IS TO BE READ IN CONJUNCTION WITH RELEVANT STR./SERVICES DRAWING

4 ANY DISCREPANCY IN DRAWING IS TO BE REPORTED TO THE ARCHITECT IMMEDIATELY

LEGEND:-

- SITE BOUNDARY
- INDUSTRIAL
- COMMERCIAL
- WAREHOUSE
- ICD
- DRY STORAGE
- WATER BODY
- RESIDENTIAL
- PARKING
- FACILITY
- GREEN
- SLOPE STABILIZATION GREEN
- TREE PLANTATION GREEN
- LANDSCAPING GREEN

Project Name

Plateforme Industrielle d' Adetikope (PIA)

Project Execution

Design

ARISE

A-624, Tower A, Digital Greens, Golf Course Extension, Gurugram, Haryana India.
www.ariseosystems.com

Consultant - 1

Site Contractor

Drawing Title

MASTER PLAN WITH NOMENCLATURE

CONCEPT DESIGN	DESIGN DEVELOPMENT	TENDER DRAWING	FOR CONSTRUCTION	AS BUILT
	▶			

Drawing Number	ARISE IIP/PIA/PH1/DD/MP-01		
Number of Revisions	28	Drawing Scale	NTS
Date	19.10.2021	Sheet Size	A1

REVISION

Rev.No.	DESCRIPTION	Designed By	Verified By	Approved By	Date
27	REVISED MASTER PLAN				17.09.2021
28	REVISED MASTER PLAN				19.10.2021